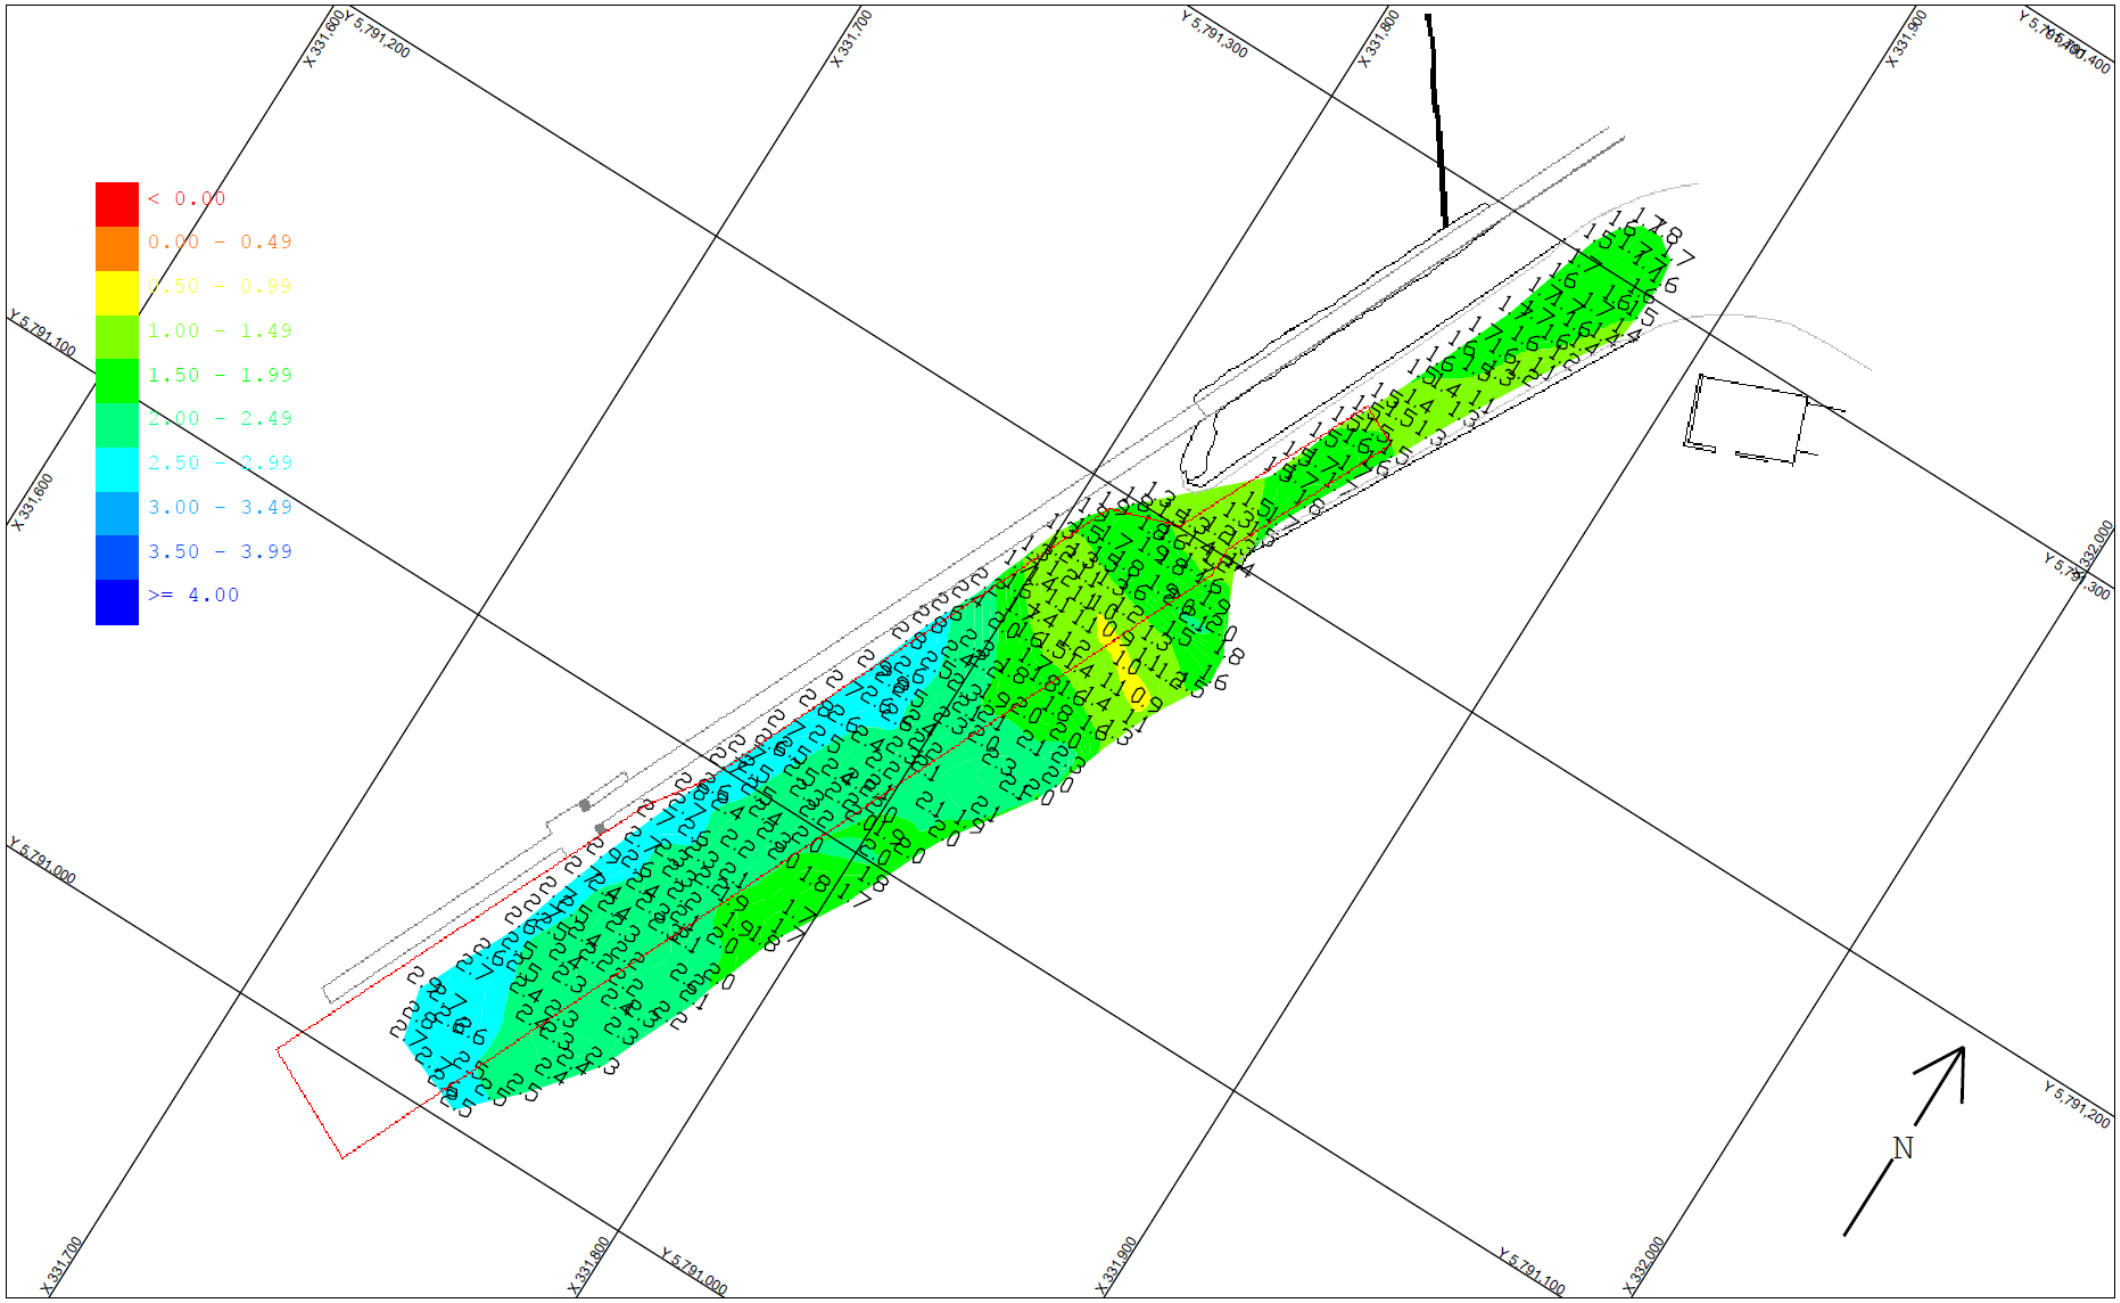

REV	SURVEY DATE	BY	DESCRIPTION	DWN	APPD
0	05.02.2026	SC	MONITORING SURVEY	JS	BA

REFERENCE COORDINATION DRAWINGS

DESCRIPTION	DRAWING NO.	REV	CHK

SURVEY NOTES

COORDINATES & HEIGHT DATUM: MGA 1994 - CHART DATUM

ZONE: ZONE 55

SCALES

A1 ORIGINAL
DO NOT SCALE THIS DRAWING

© Birdon Pty Ltd.

Birdon

CLIENT: Parks VICTORIA

PROJECT: PORT PHILLIP & WESTERN PORT MAINTENANCE DREDGING PROGRAM

LOCATION: MORDIALLOC

DRAWING STATUS:

SURVEYED:	PROCESSED/DRAWN:	APPROVED:
S.CAMPBELL	J.SAYER	B.ABBOTT
PROJECT No: D176	SURVEY DATE: 05.02.2026	ISSUE DATE: 05.02.2026

MONITORING SURVEY

REV: 0

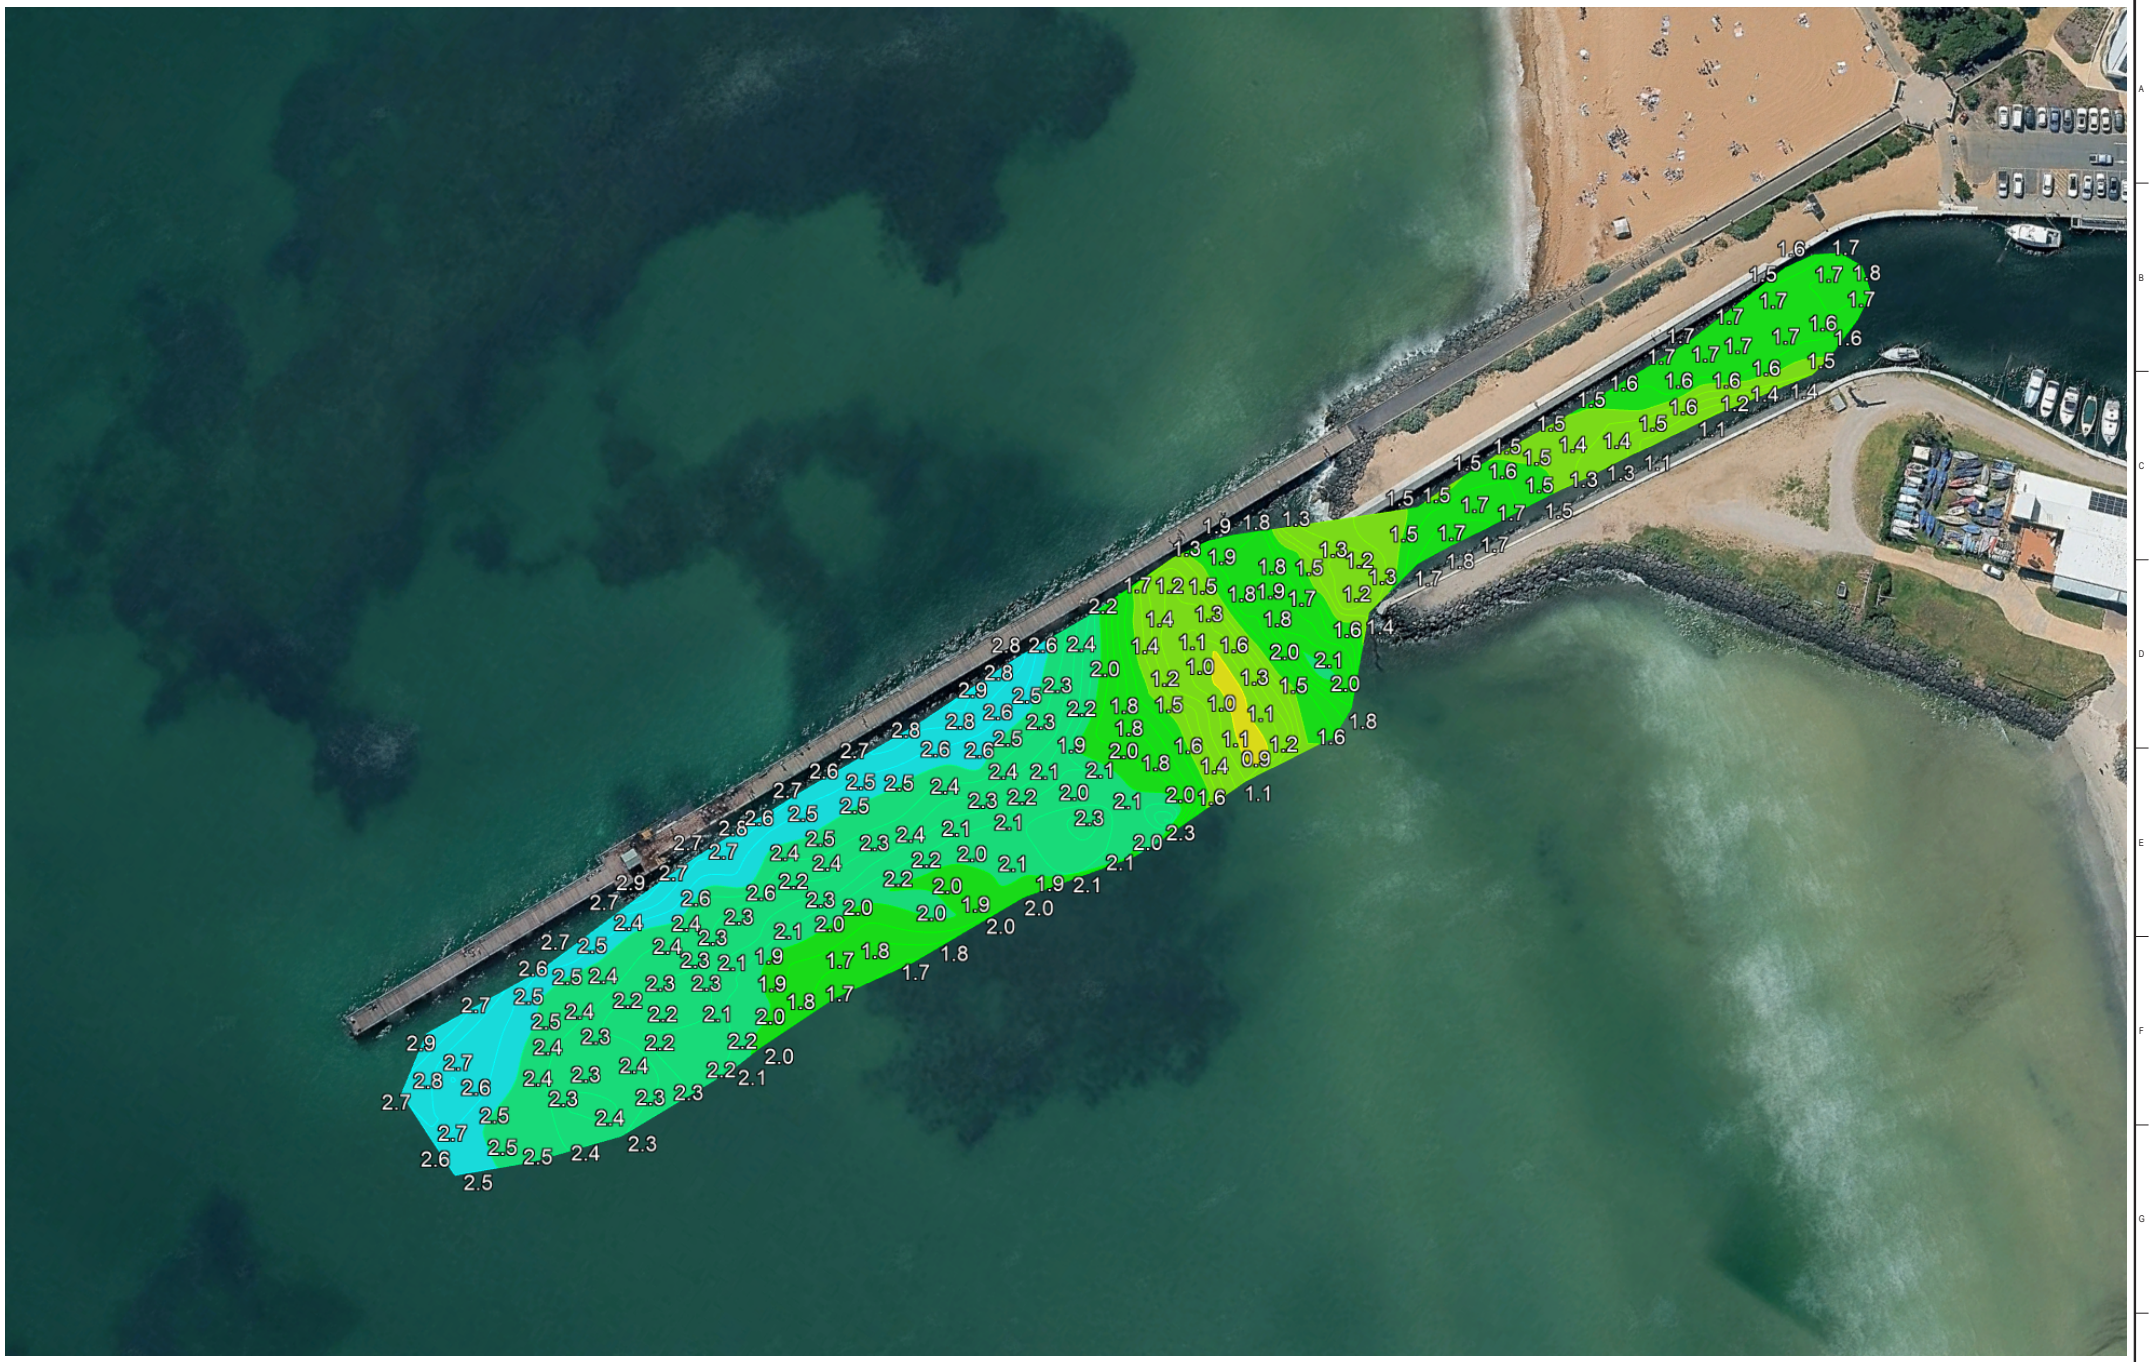

REV	SURVEY DATE	BY	DESCRIPTION	DWN	APPD
0	05.02.2026	SC	MONITORING SURVEY	JS	BA

REFERENCE COORDINATION DRAWINGS

DESCRIPTION	DRAWING NO.	REV	CHK

SURVEY NOTES

COORDINATES & HEIGHT DATUM: MGA 1994 - CHART DATUM

ZONE: ZONE 55

SCALES

A1 ORIGINAL
DO NOT SCALE THIS DRAWING

© Birdon Pty Ltd.

Birdon

CLIENT: Parks VICTORIA

PROJECT: PORT PHILLIP & WESTERN PORT MAINTENANCE DREDGING PROGRAM

LOCATION: MORDIALLOC

DRAWING STATUS:

SURVEYED:	PROCESSED/DRAWN:	APPROVED:
S.CAMPBELL	J.SAYER	B.ABBOTT
PROJECT No: D176	SURVEY DATE: 05.02.2026	ISSUE DATE: 05.02.2026

MONITORING SURVEY

REV: 0